Phase 1 Proposed Plan: Third Floor

Key
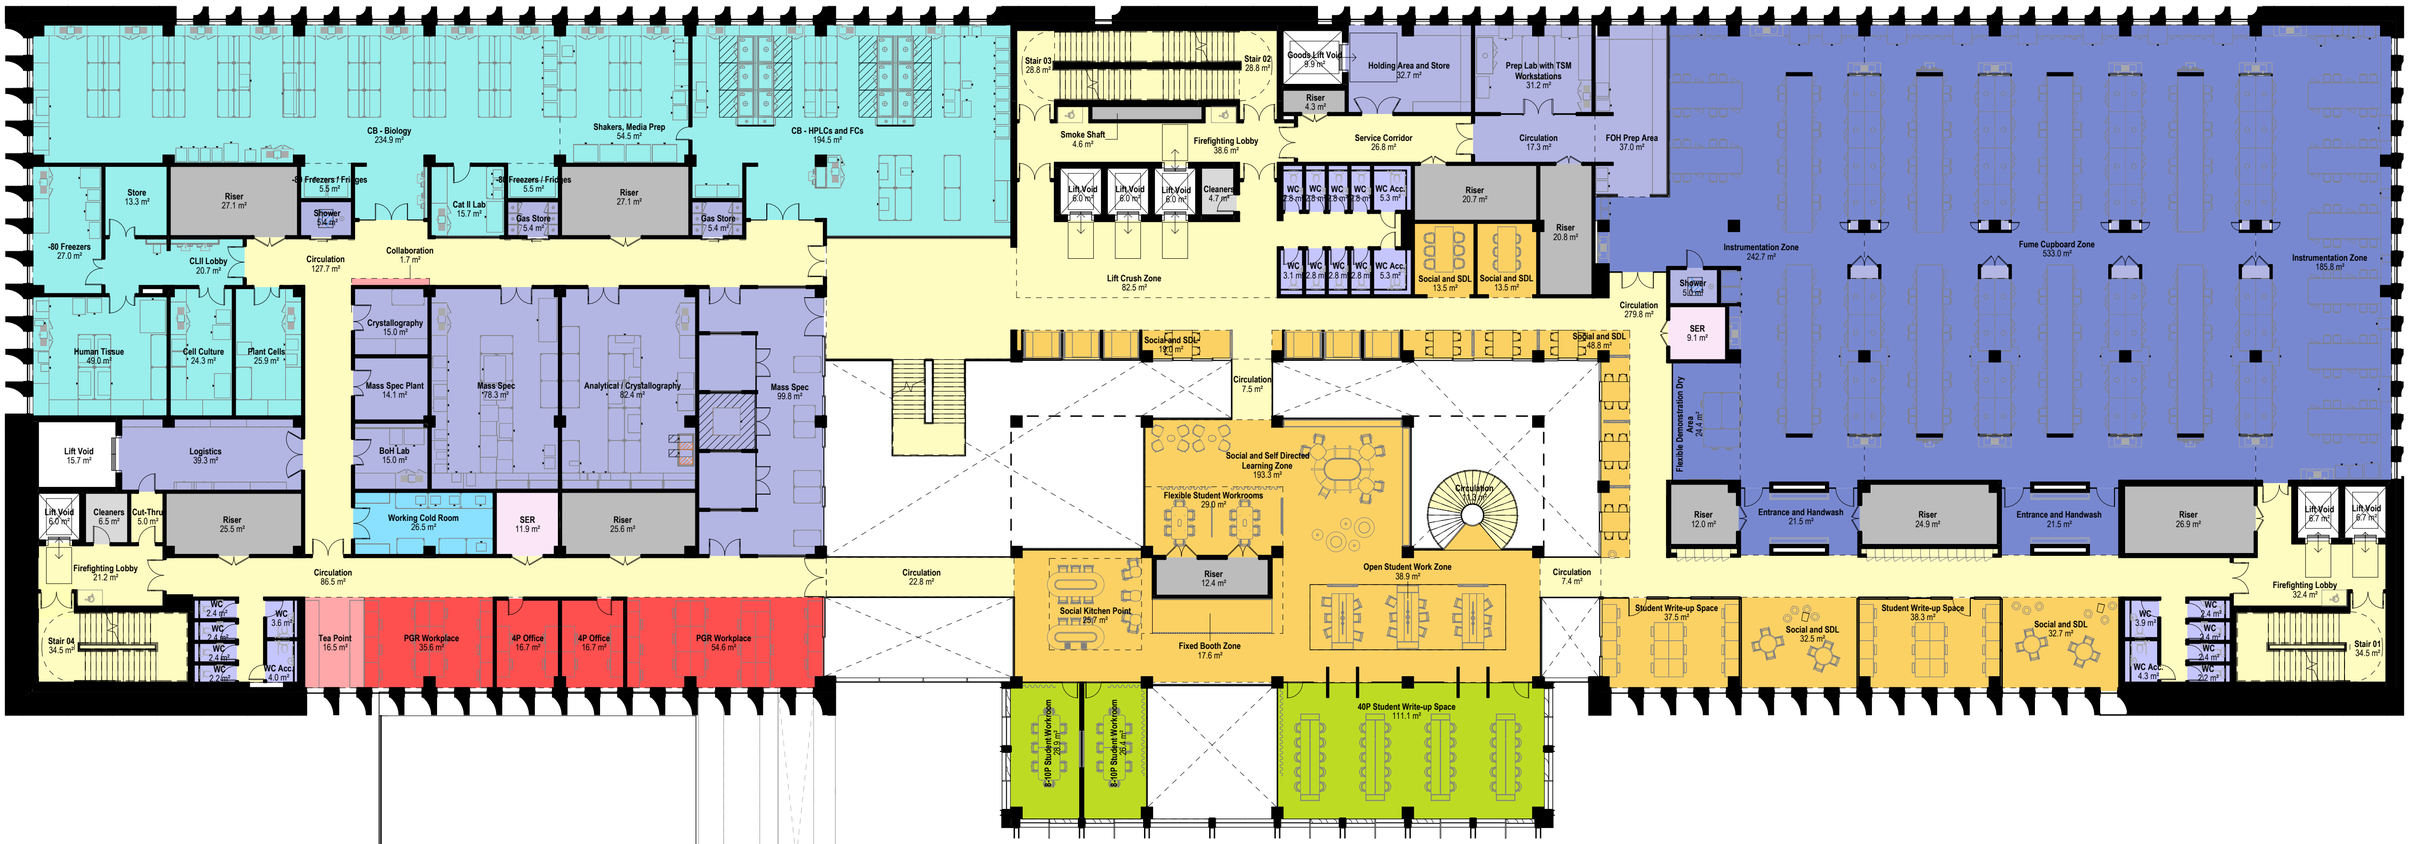
- Specialist Teaching - Support / Prep (Chem)
- IT Comms
- Specialist Teaching
- Specialist Teaching Lab - Chemistry
- Research Lab - Standard Serviced
- Research Lab - Highly Serviced
- Research Lab - Specialist
- Workplace
- Social and Informal Learning
- Support
- Circulation
- Plant
- Sanitary
- Workplace Collaboration